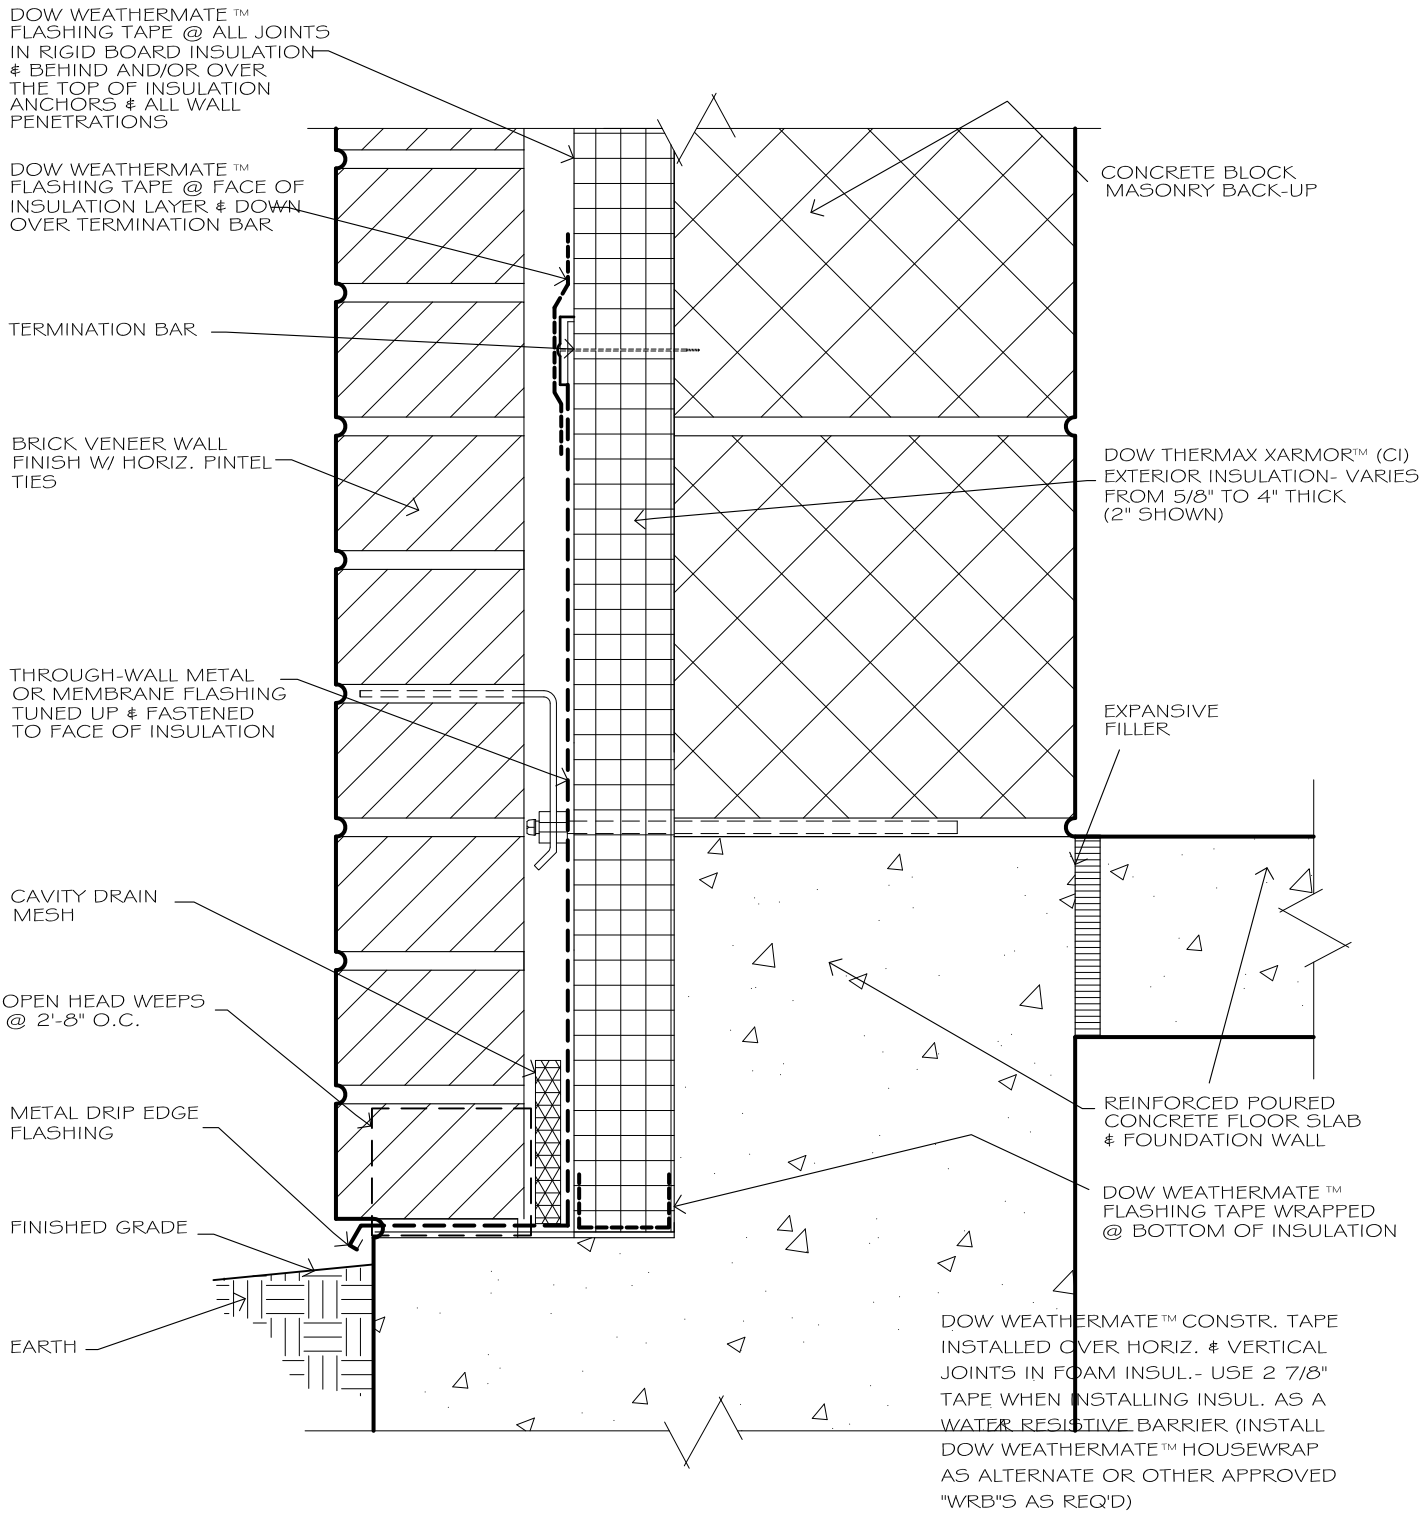

TYPICAL: BRICK VENEER OVER THERMAX™ - FLASHING @ FACE OF INSULATION ON MASONRY BACK-UP

REFERENCE DETAIL: REGISTERED PROFESSIONAL TO REVIEW PRIOR TO USE

®™ Trademark of The Dow Chemical Company ("Dow") or an affiliated company of Dow

EXAMPLE DETAIL	BRICK VENEER OVER THERMAX™ RIGID INSULATION OVER MASONRY BACK-UP w/ THROUGH WALL FLASHING ON FACE OF INSULATION	SKETCH NUMBER C0056
The Dow Chemical Company Dow Building Solutions	Date: 7/30/2012 Scale: 3" = 1'-0" Drawn By: FWD	Revised: 07/21/2014 07/16/2015